


WATER SYSTEM PLAN  
 DANIELLE LUCAS BUSINESS PARK  
 121-123 LAFAYETTE ROAD  
 NORTH HAMPTON, NH

TAX MAP 13 LOT 74-1  
 SCALE: 1"=30'± AUGUST 17, 2009

PREPARED BY  
 STOCKTON SERVICES  
 PO BOX 1306, HAMPTON, NH 03843-1306

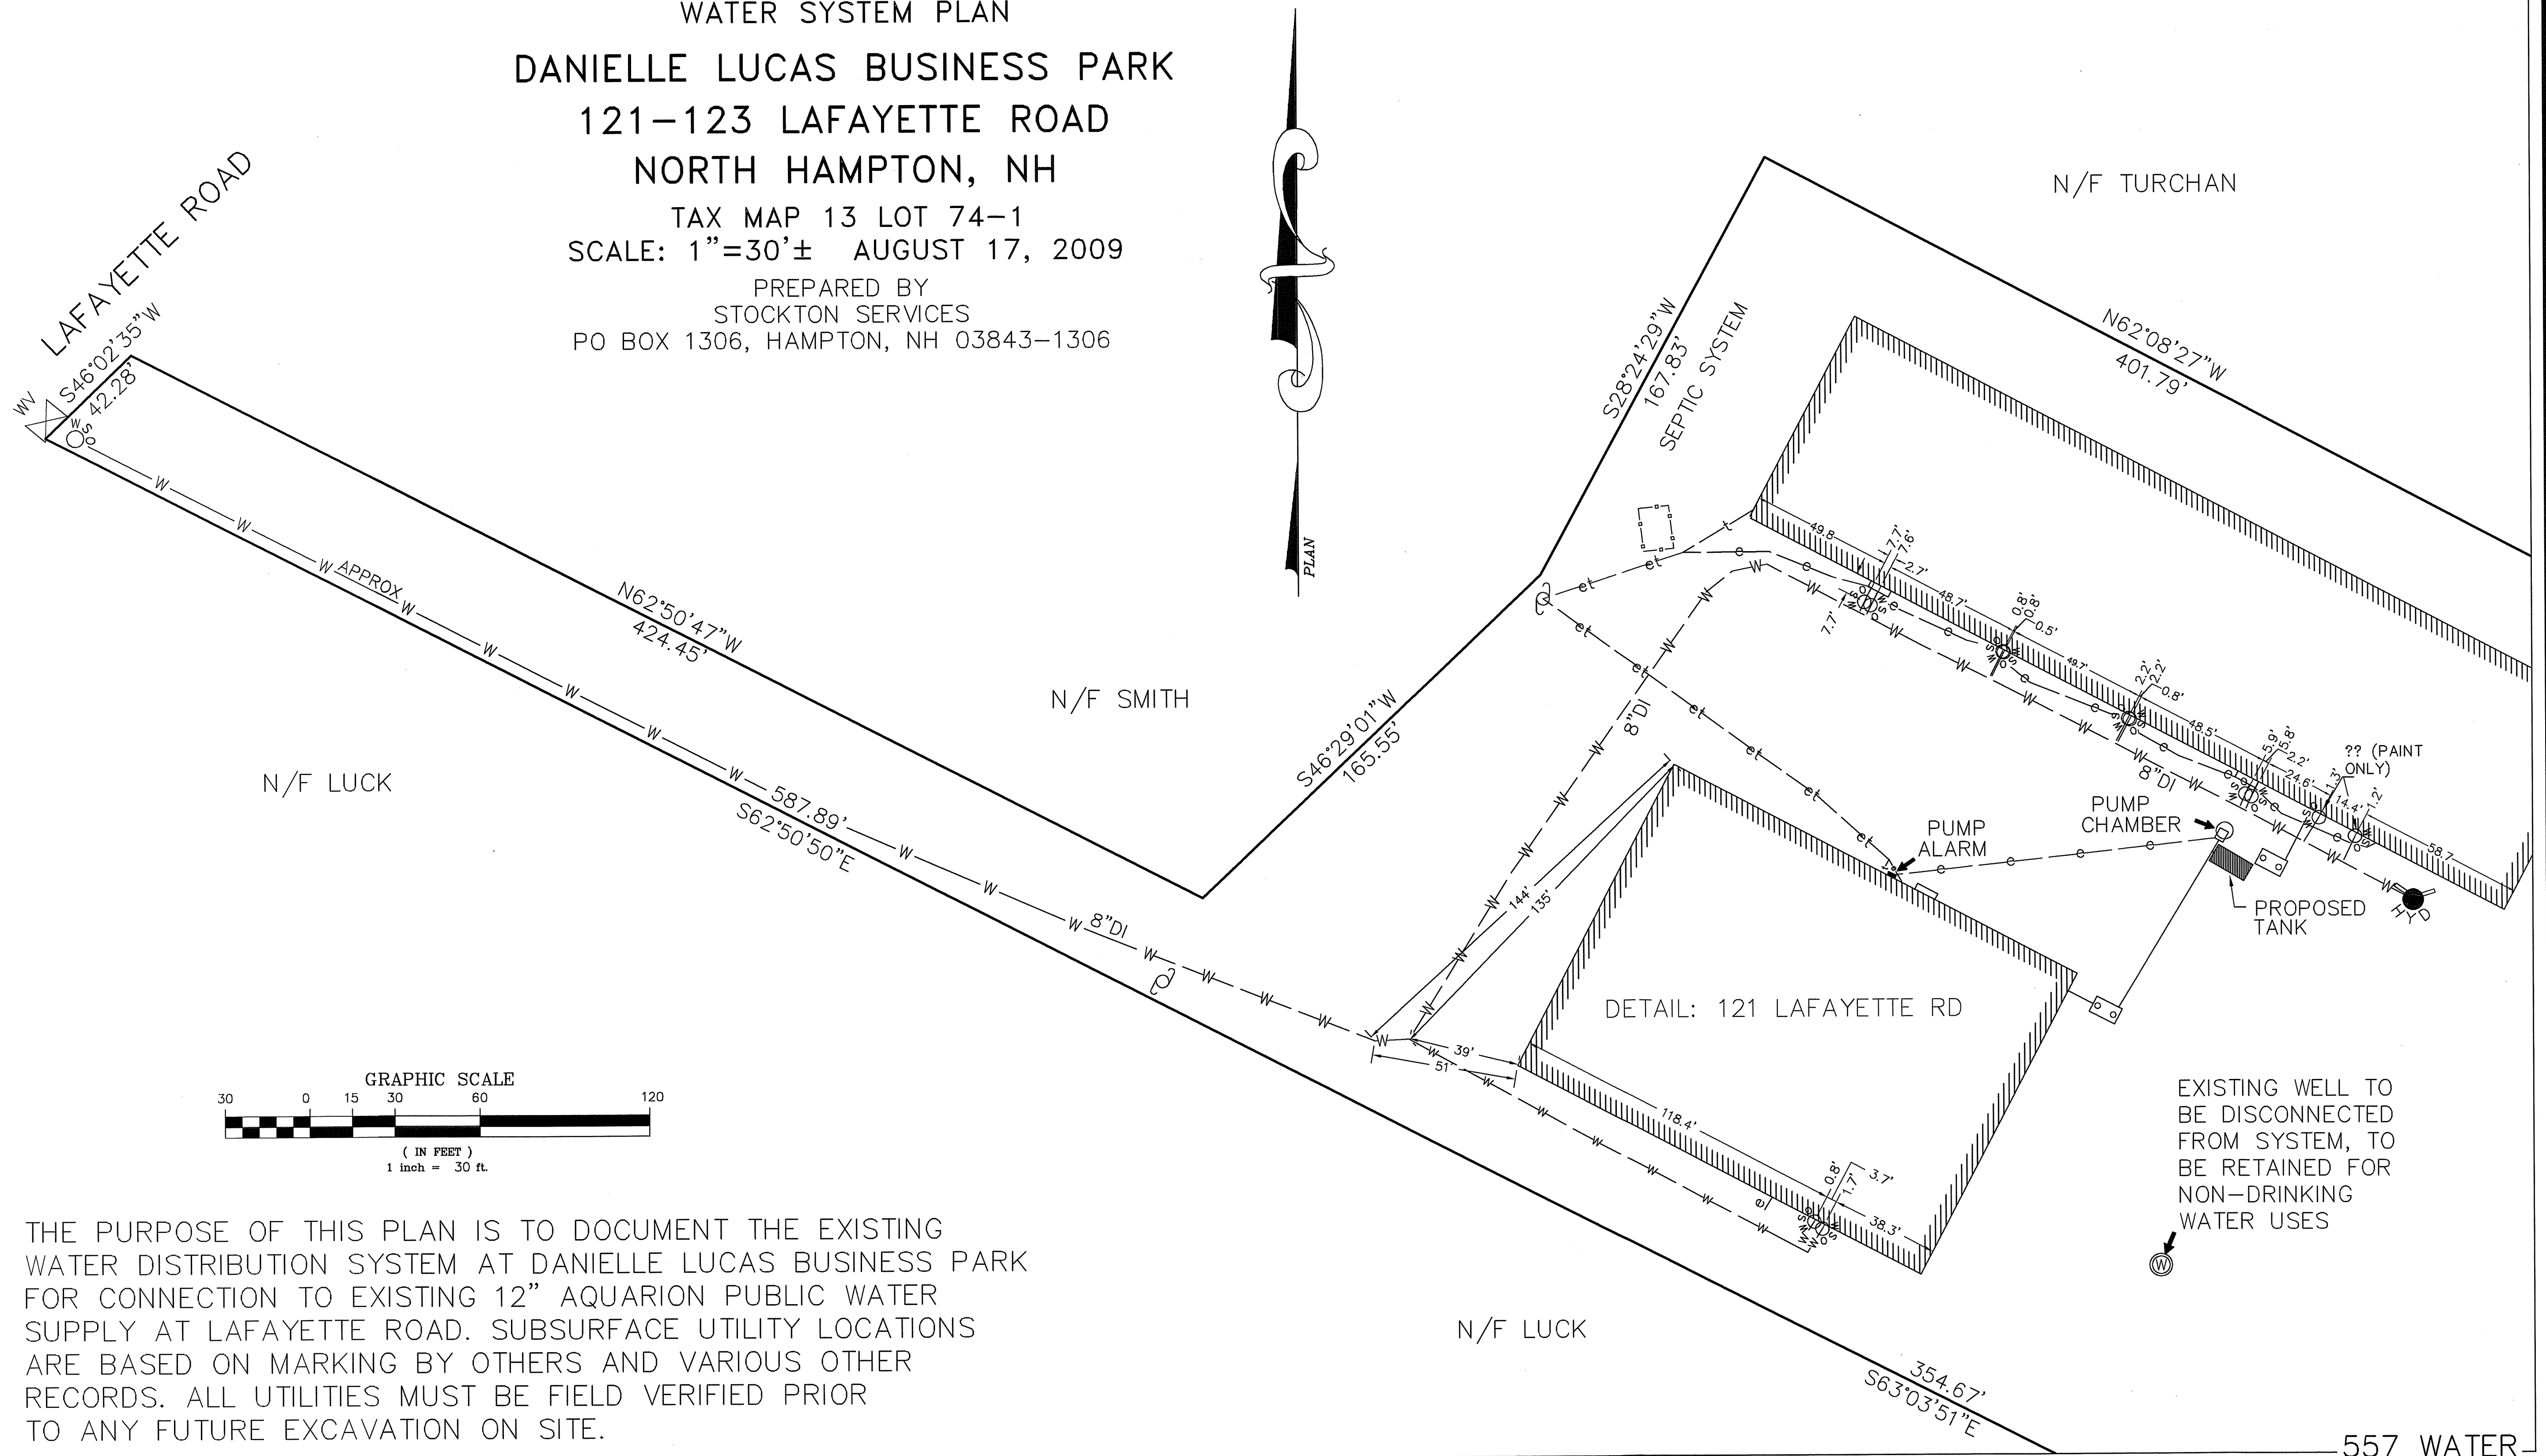

THE PURPOSE OF THIS PLAN IS TO DOCUMENT THE EXISTING WATER DISTRIBUTION SYSTEM AT DANIELLE LUCAS BUSINESS PARK FOR CONNECTION TO EXISTING 12" AQUARION PUBLIC WATER SUPPLY AT LAFAYETTE ROAD. SUBSURFACE UTILITY LOCATIONS ARE BASED ON MARKING BY OTHERS AND VARIOUS OTHER RECORDS. ALL UTILITIES MUST BE FIELD VERIFIED PRIOR TO ANY FUTURE EXCAVATION ON SITE.